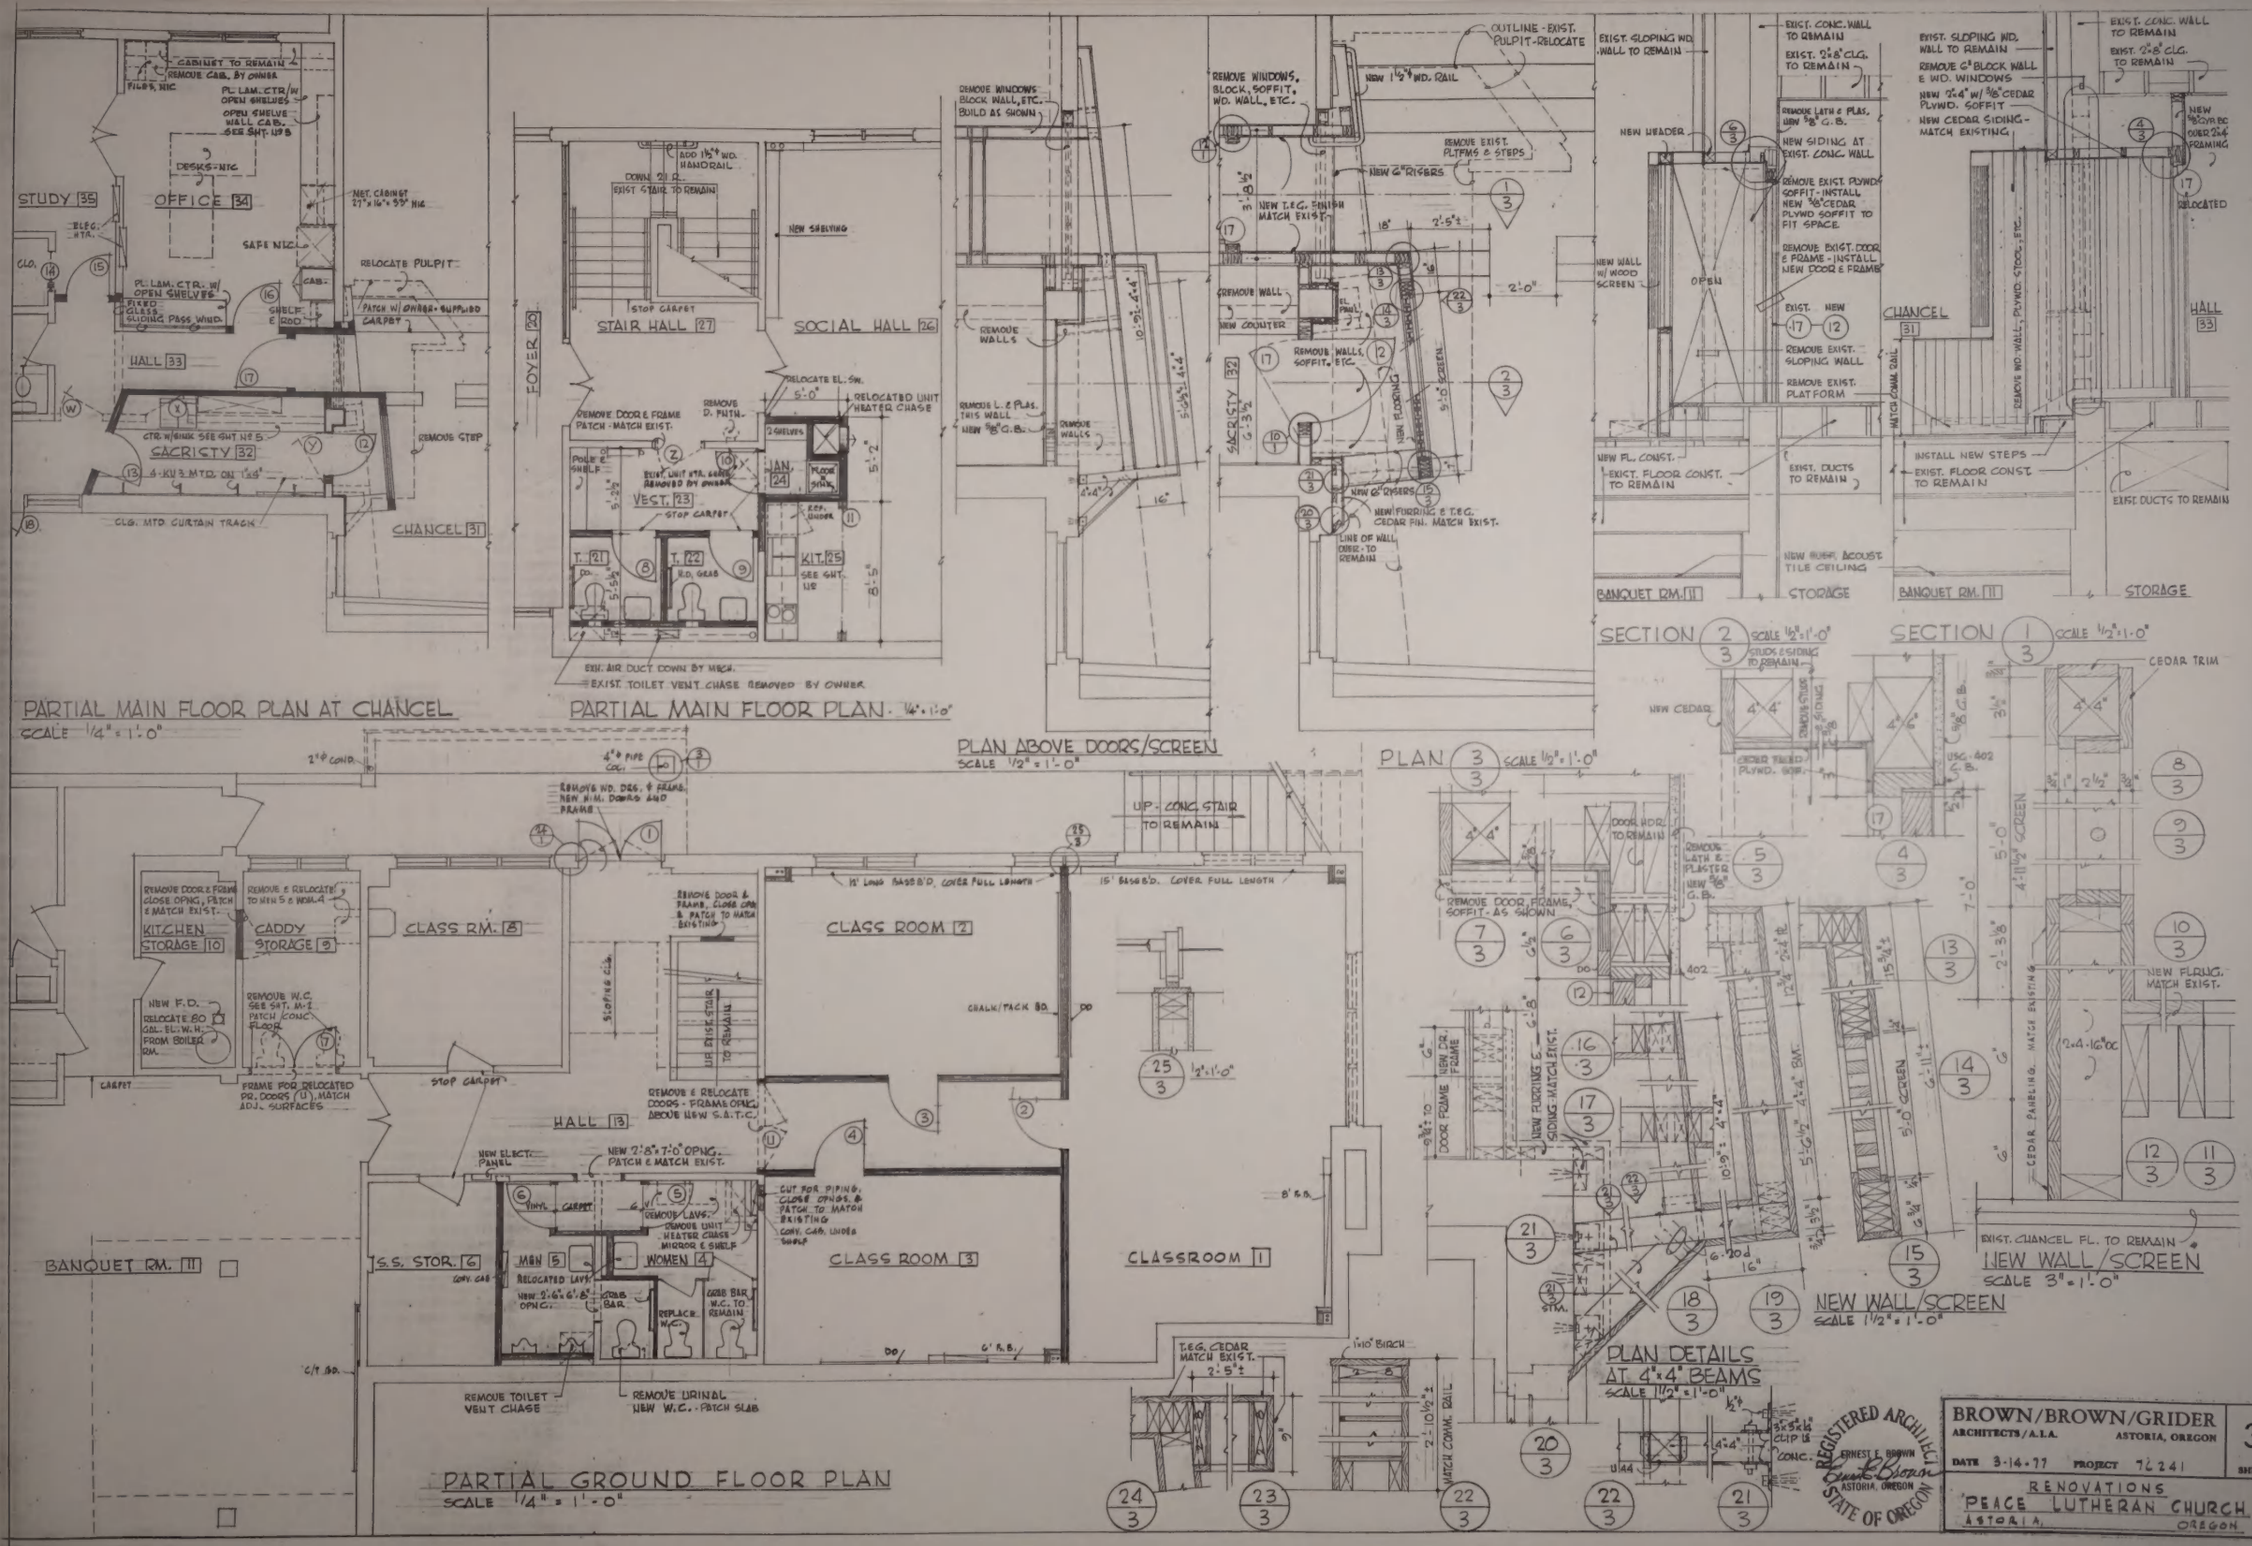
PARTIAL MAIN FLOOR PLAN AT CHANCEL
SCALE 1/4" = 1'-0"
PARTIAL MAIN FLOOR PLAN
SCALE 1/4" = 1'-0"
PLAN ABOVE DOORS/SCREEN
SCALE 1/2" = 1'-0"
PARTIAL GROUND FLOOR PLAN
SCALE 1/4" = 1'-0"
SECTION 2/3 SCALE 1/2" = 1'-0"
SECTION 1/3 SCALE 1/2" = 1'-0"
PLAN 3/3 SCALE 1/2" = 1'-0"
NEW WALL/SCREEN
SCALE 3" = 1'-0"
NEW WALL/SCREEN
SCALE 1 1/2" = 1'-0"
PLAN DETAILS AT 4"x4" BEAMS
SCALE 1 1/2" = 1'-0"
STUDY 35
OFFICE 34
SAFE NIC
SACRISTY 32
CHANCEL 31
HALL 33
FOYER 29
STAIR HALL 27
SOCIAL HALL 26
VEST. 23
JAN. 24
KIT. 25
CLASS RM. 8
CLASS ROOM 2
CLASS ROOM 3
CLASSROOM 1
HALL 13
KITCHEN STORAGE 10
CADDY STORAGE 9
S.S. STOR. 6
MEN 5
WOMEN 4
BANQUET RM. 11
STORAGE
CABINET TO REMAIN
REMOVE CAB. BY OWNER
PL. LAM. CTR. W/ OPEN SHELVES
DESKS-NTG
RELOCATE PULPIT
PATCH W/ OWNER-SUPPLIED CARPET
REMOVE STEP
CTR. W/SINK SEE SHT. M-5
CLG. MTD. CURTAIN TRACK
ADD 1½"ø WD. HANDRAIL
EXIST. STAIR TO REMAIN
NEW SHELVING
STOP CARPET
REMOVE D. PATH.
RELOCATED UNIT HEATER CHASE
REMOVE DOOR & FRAME - PATCH EXIST.
EXIST. UNIT HTR. CASE REMOVED BY OWNER
EXIST. AIR DUCT DOWN BY MECH.
EXIST. TOILET VENT CHASE REMOVED BY OWNER
REMOVE WINDOWS, BLOCK, SOFFIT, WD. WALL, ETC.
REMOVE WALLS
NEW 1½"ø WD. RAIL
NEW 6" RISERS
NEW T.&G. FINISH MATCH EXIST.
REMOVE EXIST. PLTFMS & STEPS
OUTLINE - EXIST. PULPIT - RELOCATE
NEW COUNTER
NEW FLOORING
NEW FURRING & T.&G. CEDAR FIN. MATCH EXIST.
LINE OF WALL ABOVE - TO REMAIN
EXIST. SLOPING WD. WALL TO REMAIN
EXIST. CONC. WALL TO REMAIN
EXIST. 2'-8" CLG. TO REMAIN
REMOVE LATH & PLAS. DOWN TO G.B.
NEW SIDING AT EXIST. CONC. WALL
NEW HEADER
REMOVE EXIST. PLYWD. SOFFIT - INSTALL NEW ⅜" CEDAR PLYWD SOFFIT TO FIT SPACE
REMOVE EXIST. DOOR & FRAME - INSTALL NEW DOOR & FRAME
REMOVE EXIST. SLOPING WALL
REMOVE EXIST. PLAT FORM
NEW WALL W/ WOOD SCREEN
OPEN
NEW FL. CONST.
EXIST. FLOOR CONST. TO REMAIN
EXIST. DUCTS TO REMAIN
NEW SUSP. ACOUST. TILE CEILING
REMOVE G" BLOCK WALL & WD. WINDOWS
NEW 2"x4" W/ ⅜" CEDAR PLYWD. SOFFIT
NEW CEDAR SIDING - MATCH EXISTING
NEW ⅜" PLYWD OVER 2"x4" FRAMING
RELOCATED
REMOVE WD. WALL, PLYWD. STOOL, ETC.
MATCH EXIST. CHAIR RAIL
INSTALL NEW STEPS
EXIST. FLOOR CONST. TO REMAIN
EXIST. DUCTS TO REMAIN
STUDS & SIDING TO REMAIN
NEW CEDAR
CEDAR TRIM
CEDAR TRIED PLYWD. SOFF.
USG-402 G.B.
NEW FLRNG. MATCH EXIST.
CEDAR PANELING - MATCH EXISTING
EXIST. CHANCEL FL. TO REMAIN
REMOVE DOOR, FRAME, SOFFIT - AS SHOWN
REMOVE LATH & PLASTER NEW ⅜" G.B.
DOOR HDR. TO REMAIN
NEW FURRING & SIDING - MATCH EXIST.
NEW DR. FRAME
DOOR FRAME
2'-4"-16"oc
5'-0" SCREEN
7'-0"
10'-9" = 4'-4"
5'-5⅛" = 2'-2⅛"
6'-2"o.c.
16"
NEW 2'-8"x 7'-0" OPNG., PATCH & MATCH EXIST.
NEW ELECT. PANEL
VINYL CARPET
REMOVE LAVS.
REMOVE UNIT HEATER CHASE MIRROR & SHELF
RELOCATED LAVS.
NEW 2'-6"x 6'-8" OPNG.
GRAB BAR
REPLACE W.C.
GRAB BAR W.C. TO REMAIN
REMOVE TOILET VENT CHASE
REMOVE URINAL NEW W.C. - PATCH SLAB
REMOVE DOOR & FRAME, CLOSE OPN & PATCH TO MATCH EXISTING
REMOVE & RELOCATE DOORS - FRAMES ONLY, ABOVE NEW S.A.T.C.
CUT FOR PIPING, CLOSE OPNGS. & PATCH TO MATCH EXISTING
CONV. CAB. UNDER SINK
UP - CONC. STAIR TO REMAIN
15' BASEB'D. COVER FULL LENGTH
CHALK/TACK BD.
SLOPING CLG.
REMOVE & RELOCATE TO MEN'S & WOM'S
REMOVE W.C. SEE SHT. M-2 PATCH CONC. FLOOR
NEW F.D. RELOCATE 80 GAL. EL. W.H. FROM BOILER RM.
FRAME FOR RELOCATED DR. DOORS (U) MATCH ADJ. SURFACES
CARPET
STOP CARPET
T.&G. CEDAR MATCH EXIST.
1"x10" BIRCH
MATCH COMM. RAIL
3"x5"x⅛" CLIP ⅛ CONC.
BROWN/BROWN/GRIDER
ARCHITECTS/A.I.A. ASTORIA, OREGON
DATE 3-14-77 PROJECT 7241
SHEET 3
RENOVATIONS
PEACE LUTHERAN CHURCH
ASTORIA, OREGON
REGISTERED ARCHITECT
ERNEST E. BROWN
ASTORIA, OREGON
STATE OF OREGON